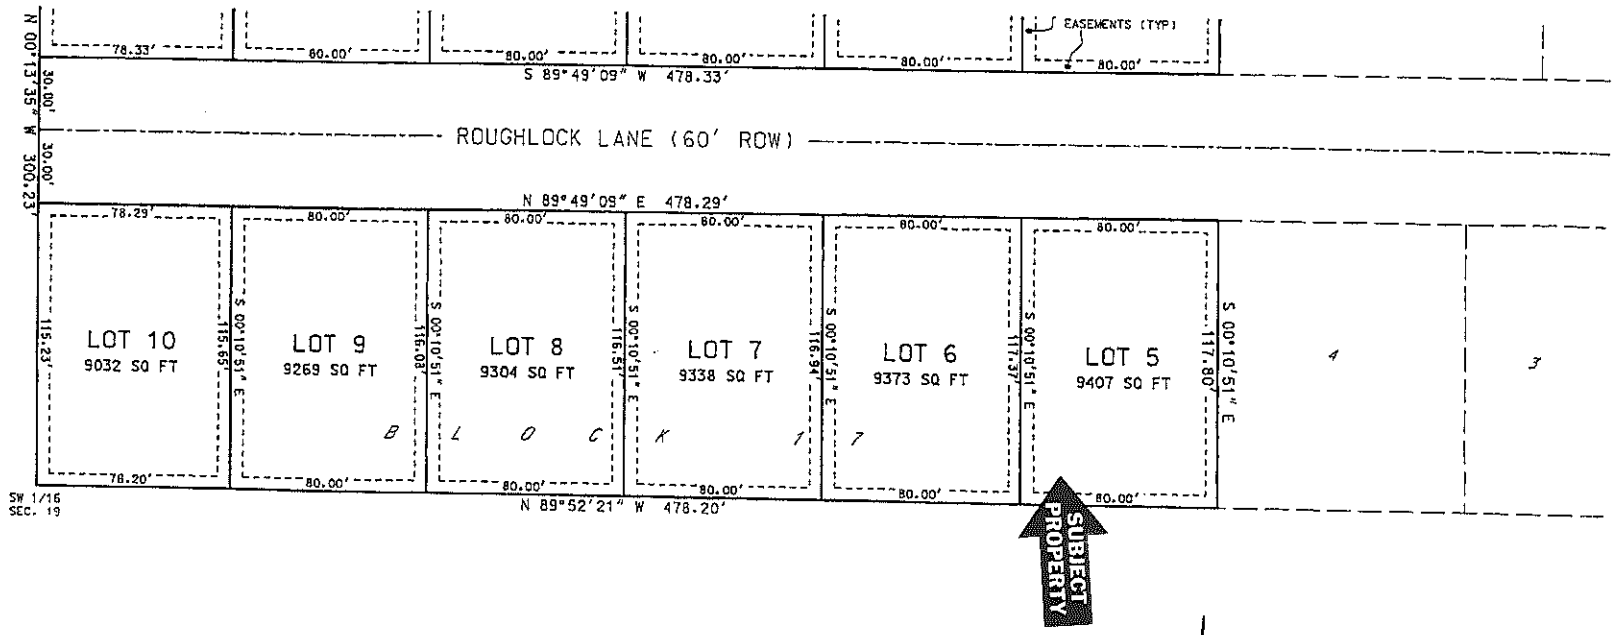

NOTES:

1. BEARINGS WERE BASED ON THE SOLAR OBSERVATION TAKEN FOR THE PLAT RECORDED IN THE LAWRENCE COUNTY REGISTER OF DEEDS OFFICE AS DOCUMENT #92-1314.

2. PLAT OF TRACT A OF BLOCK 14 AND TRACT A OF BLOCK 17 IS RECORDED AS DOCUMENT #2002-6686

3. ALL LOT CORNERS ARE MONUMENTED WITH A #5 REBAR AND CAP - LS #3328.

CERTIFICATE OF OWNERSHIP
State of South Dakota County of Lawrence

We, Martin F. Spurlock and Gaylord A. Williamson hereby certify that we are the owners of the land as shown and described hereon, that the plat was done at our request for the purposes indicated hereon and that we do hereby approve the within plat of said land. We further certify that development of this land will conform to all existing applicable zoning, subdivision, grading and building

OFFICE OF THE ADMINISTRATIVE OFFICIAL
State of South Dakota County of Lawrence City of Spearfish

This plat is approved by the Administrative Official on this 29 day of MAY, 2003.